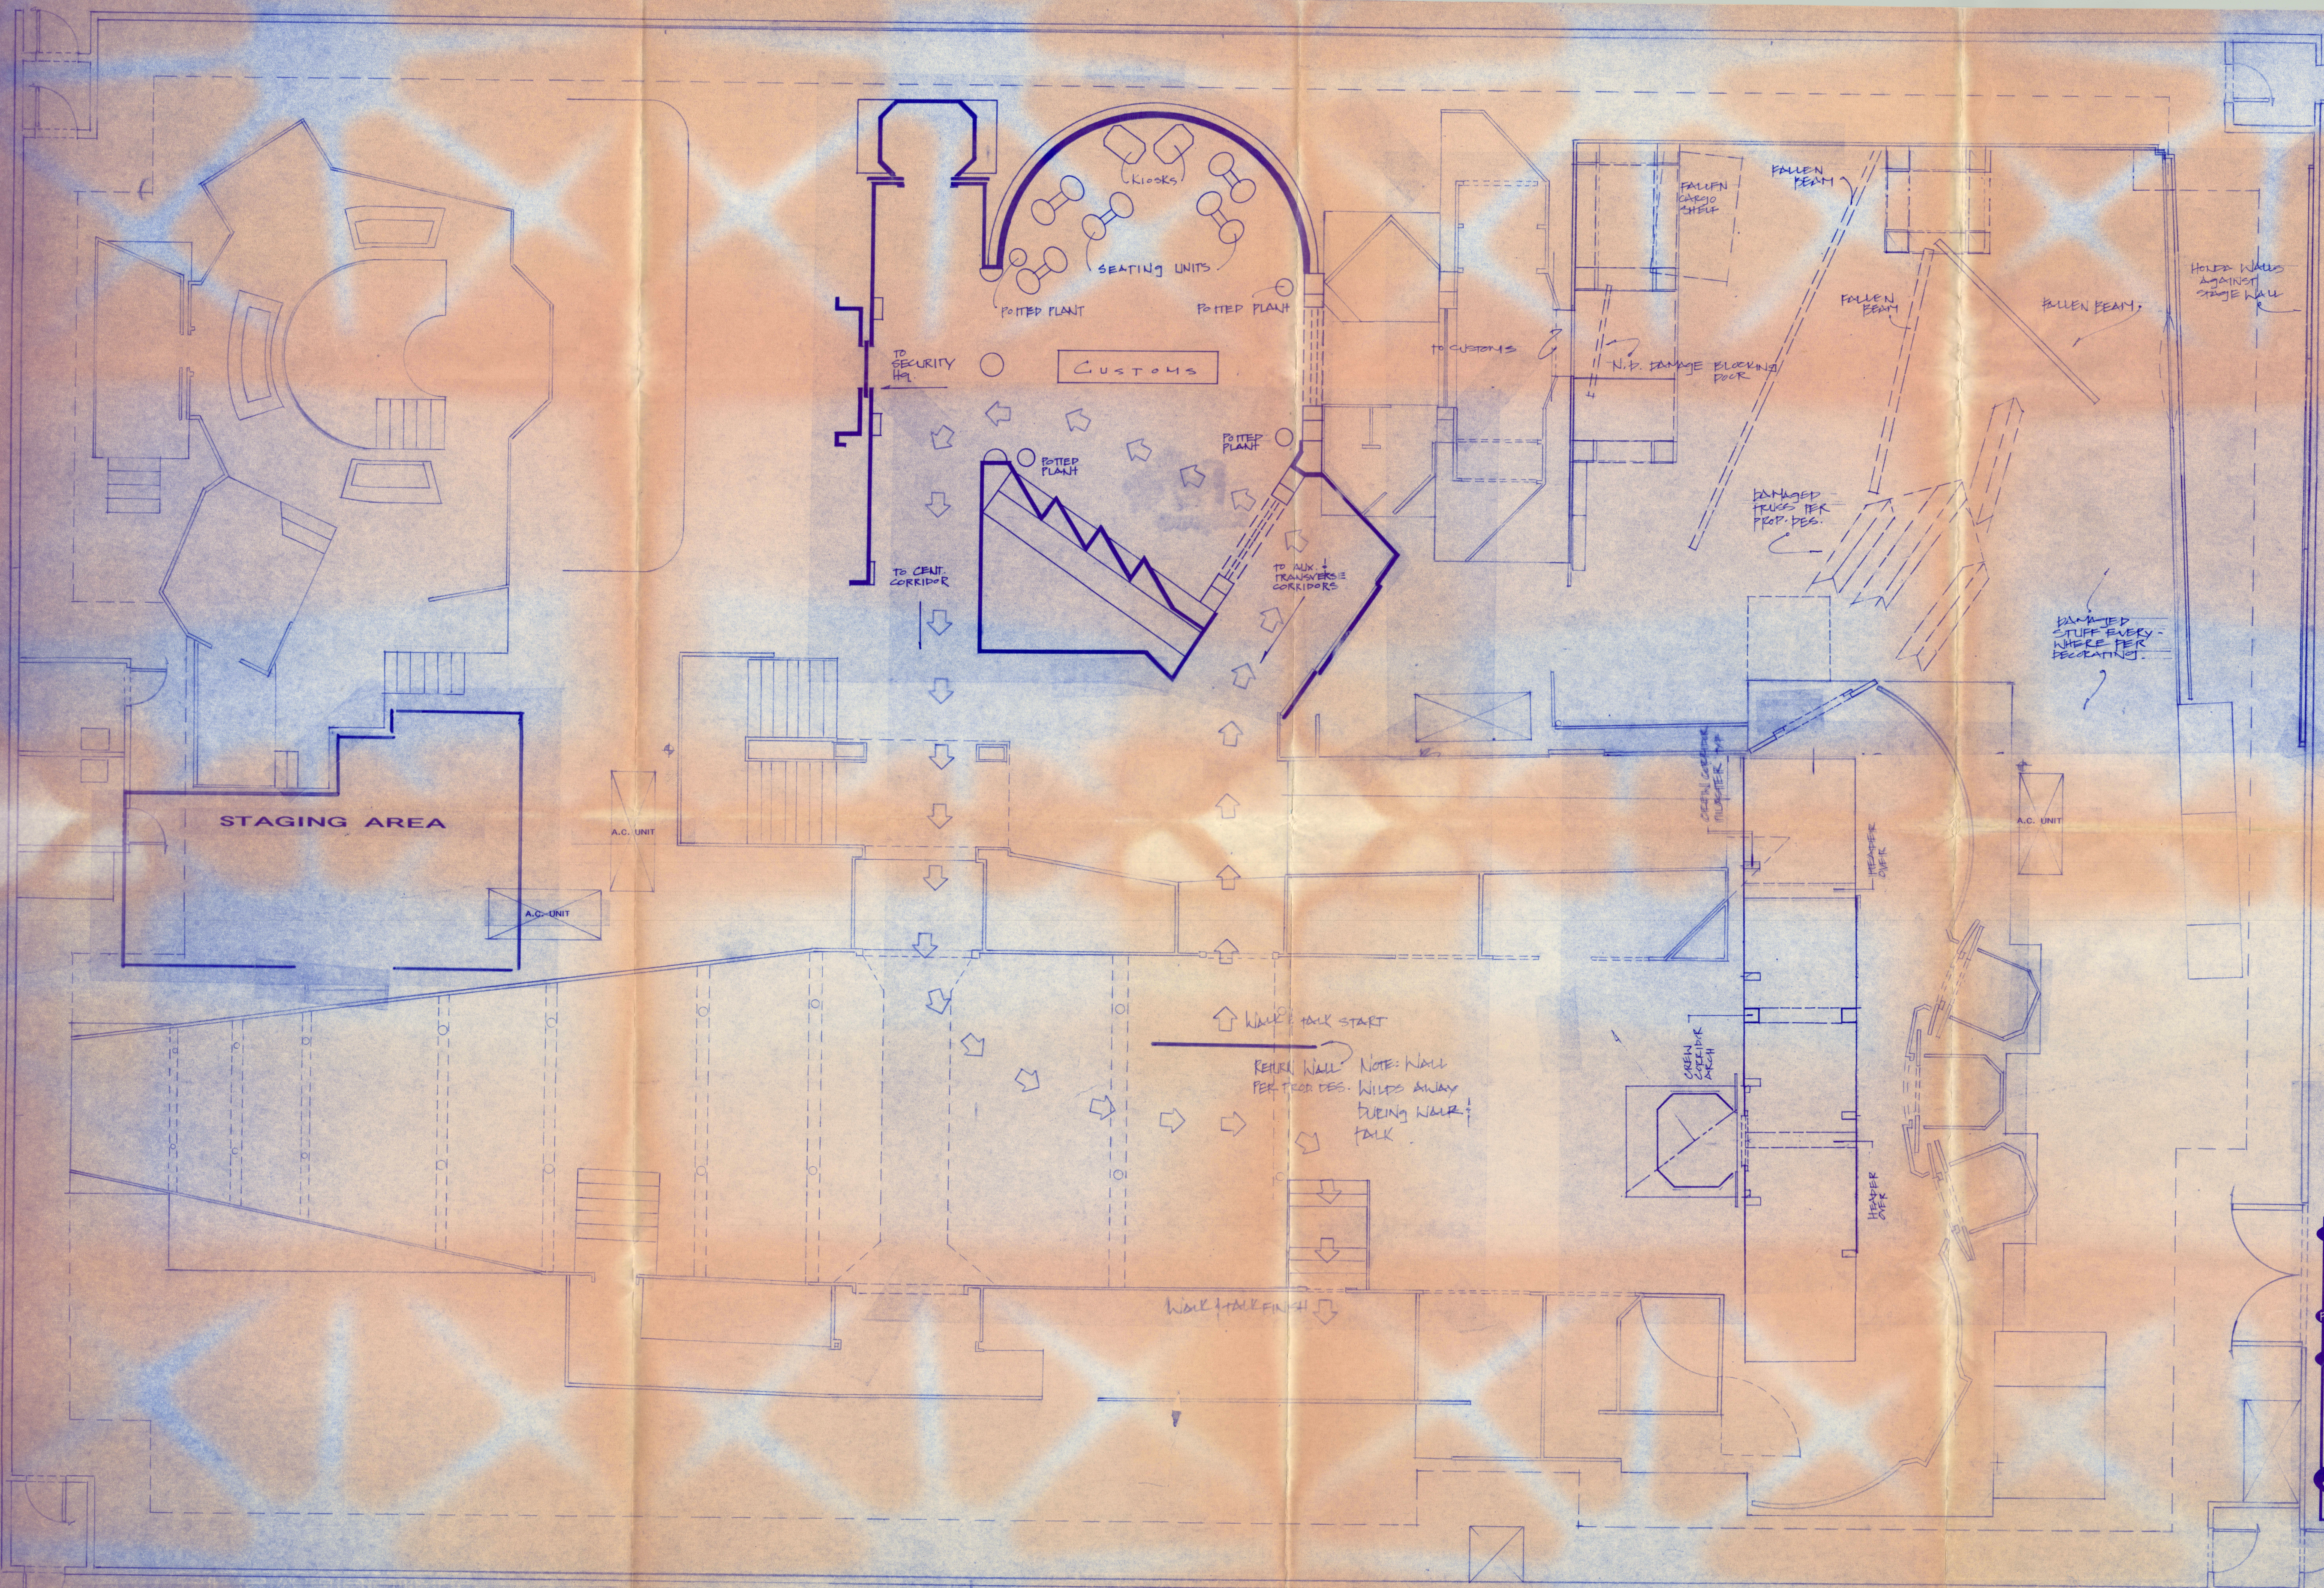

STAGE A

DATE	SET
Thurs. Aug. 10	GREEN HALL
	TRANSVERSE HALL
	BLUE HALL
Fri. Aug. 11	STAIRCASE AREA
	CUSTOMS
	DOCKING BAY
Wed. Aug. 16	RED HALL (MATCH MIN.)
	TRANSPORT TUBE
	SQUAD ROOM
Thurs. Aug. 17	SQUAD ROOM

EP. 302

SEASON THREE

Title: STAGE A

Show | Episode

Producers: D. Netter, J. Straczynski, J. Copeland

Plate | of

Director

Stage | Scale 1/4" - 1'0"

Drawn by J. Mossa | Date

John Iacovelli, designer

These drawings represent visual concepts and construction suggestions only. It is not the designer's responsibility to determine structural appropriateness of this design and the designer does not assume responsibility for improper engineering, construction, handling, or use of this scenery.

DO NOT BUILD FROM STAGE PLAN

STAGE "A" GROUNDPLAN 3rd SEASON

SCALE: 1/4" EQUALS 1'-0"

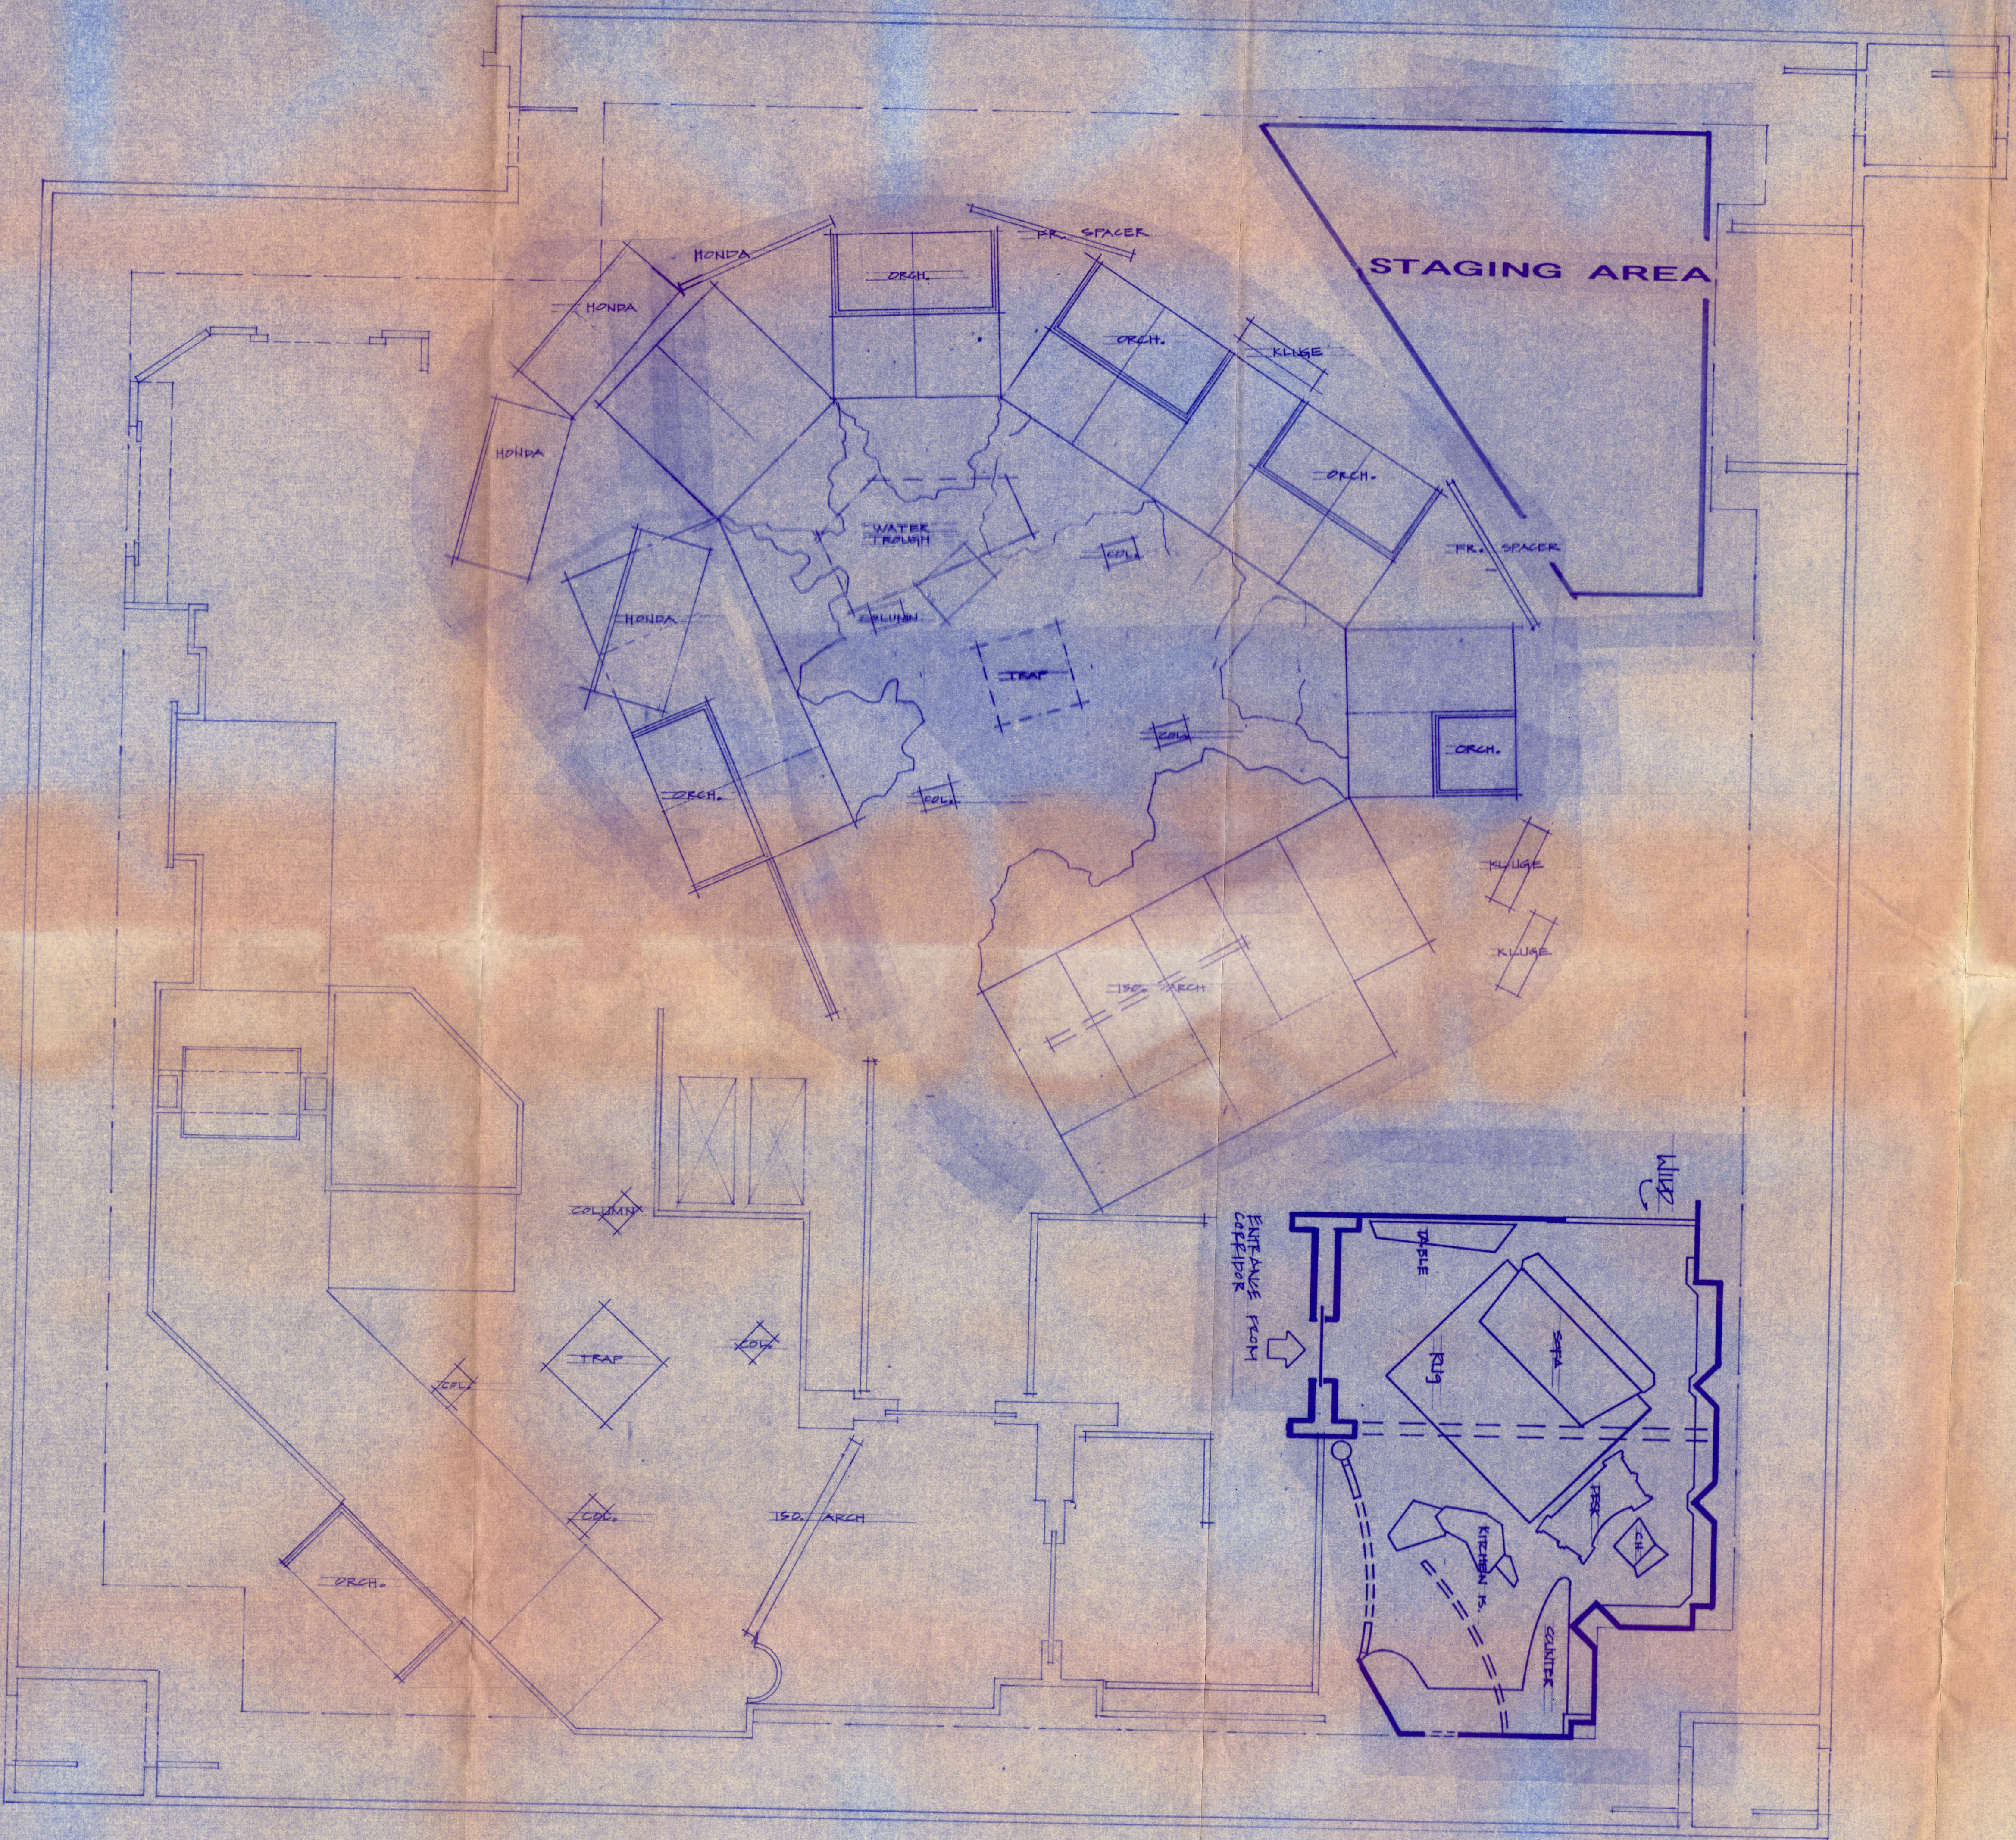

STAGE B	
DATE	SET
THURS. AUG 17.	DOWNBELOW

EP. 302

SEASON THREE

Title: STAGE B PLAN

Show

Episode: 302

Producers: D. Netter, J. Straczynski, J. Copeland

Plate: 1 of 1

Director

Stage: B

Scale: 1/4" = 1'-0"

Drawn by: D. MEERDINK

Date: 8/3/95

John Iacovelli
designer

These drawings represent visual concepts and construction suggestions only. It is not the designer's responsibility to determine structural appropriateness of this design and the designer does not assume responsibility for improper engineering, construction, handling, or use of this scenery.

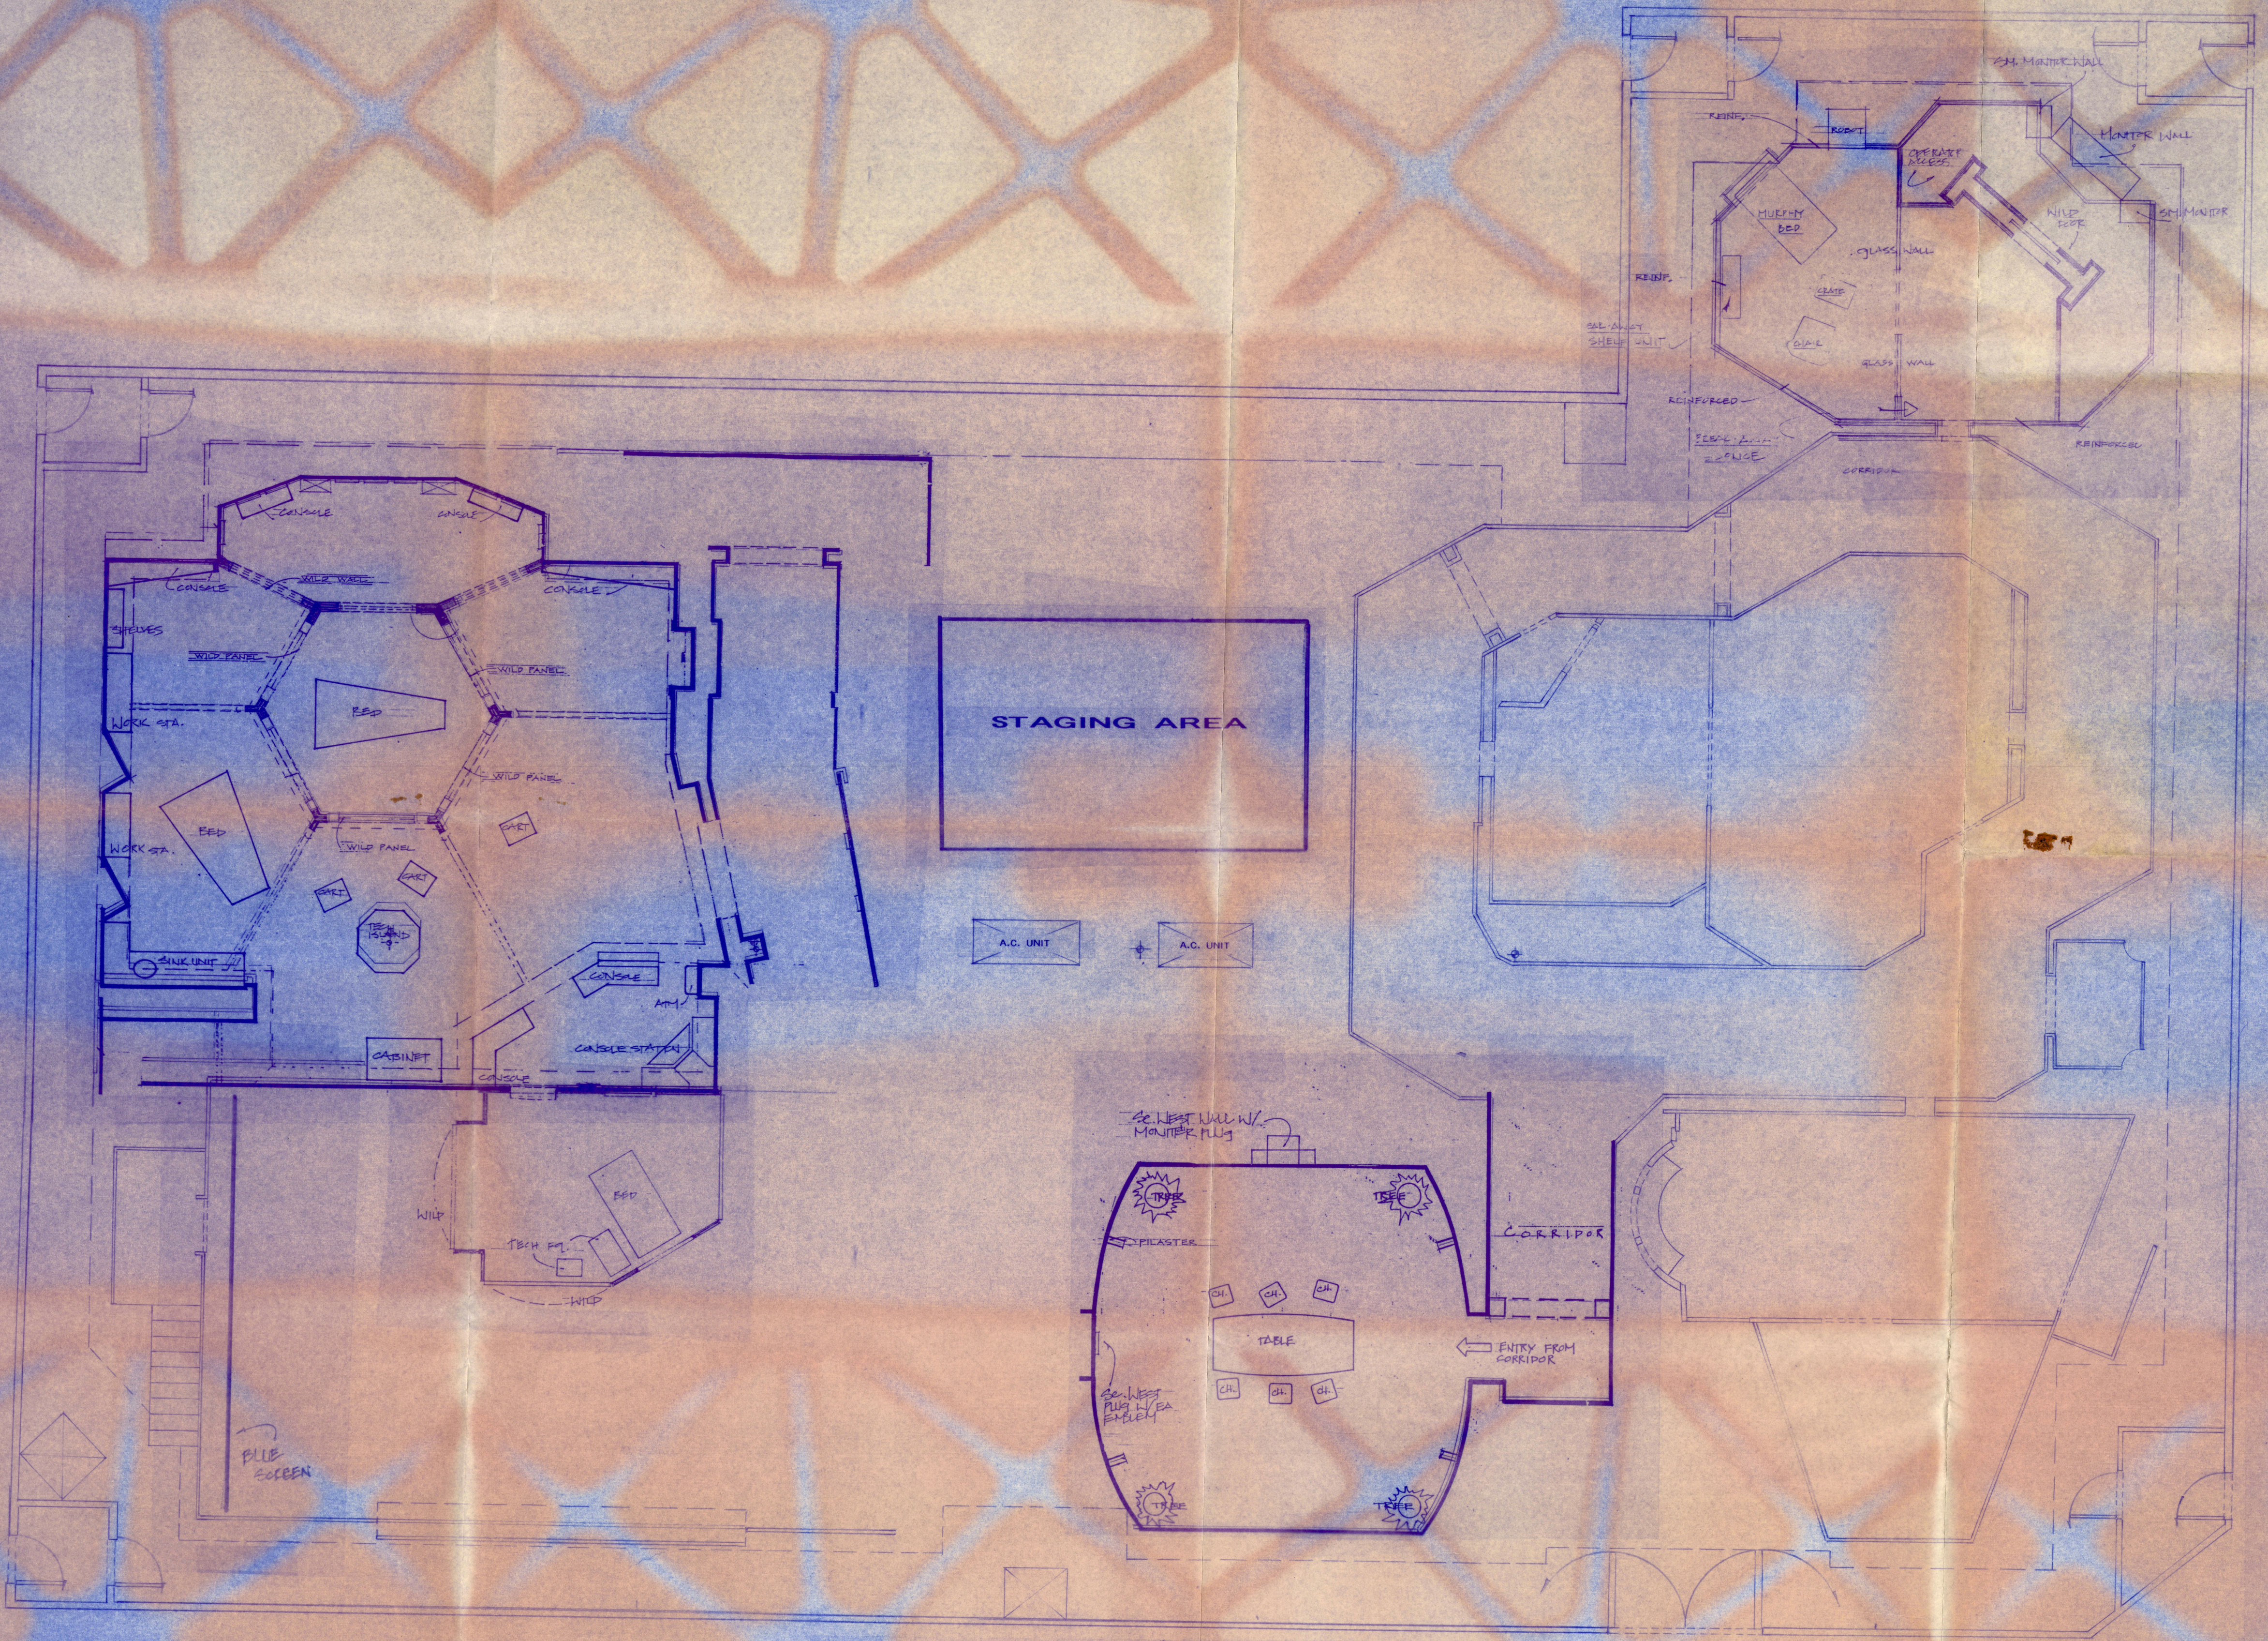

DO NOT BUILD FROM STAGE PLAN

STAGE "C" GROUNDPLAN

SCALE: 1/4" EQUALS 1'-0"

3rd SEASON

STAGE C

DATE	SET
Wed. Aug. 9	INFIRMARY
	CONFERENCE ROOM
THURS. Aug. 10	CONFERENCE ROOM
Mon. Aug. 14	OUTSIDE CARLSON'S
	CARLSON'S QTRS.
TUES. Aug 15.	CARLSON'S QTRS.
	BLUE SCREEN

EP. 302

SEASON THREE

Title: STAGE C

Show

Episode

Producers: D. Netter, J. Straczynski, J. Copeland

Plate

of

Director

Stage

Scale 1/4" - 1'0"

Drawn by J. Mossa

Date

John Iacovelli designer

These drawings represent visual concepts and construction suggestions only. It is not the designer's responsibility to determine structural appropriateness of this design and the designer does not assume responsibility for improper engineering, construction, handling, or use of this scenery.

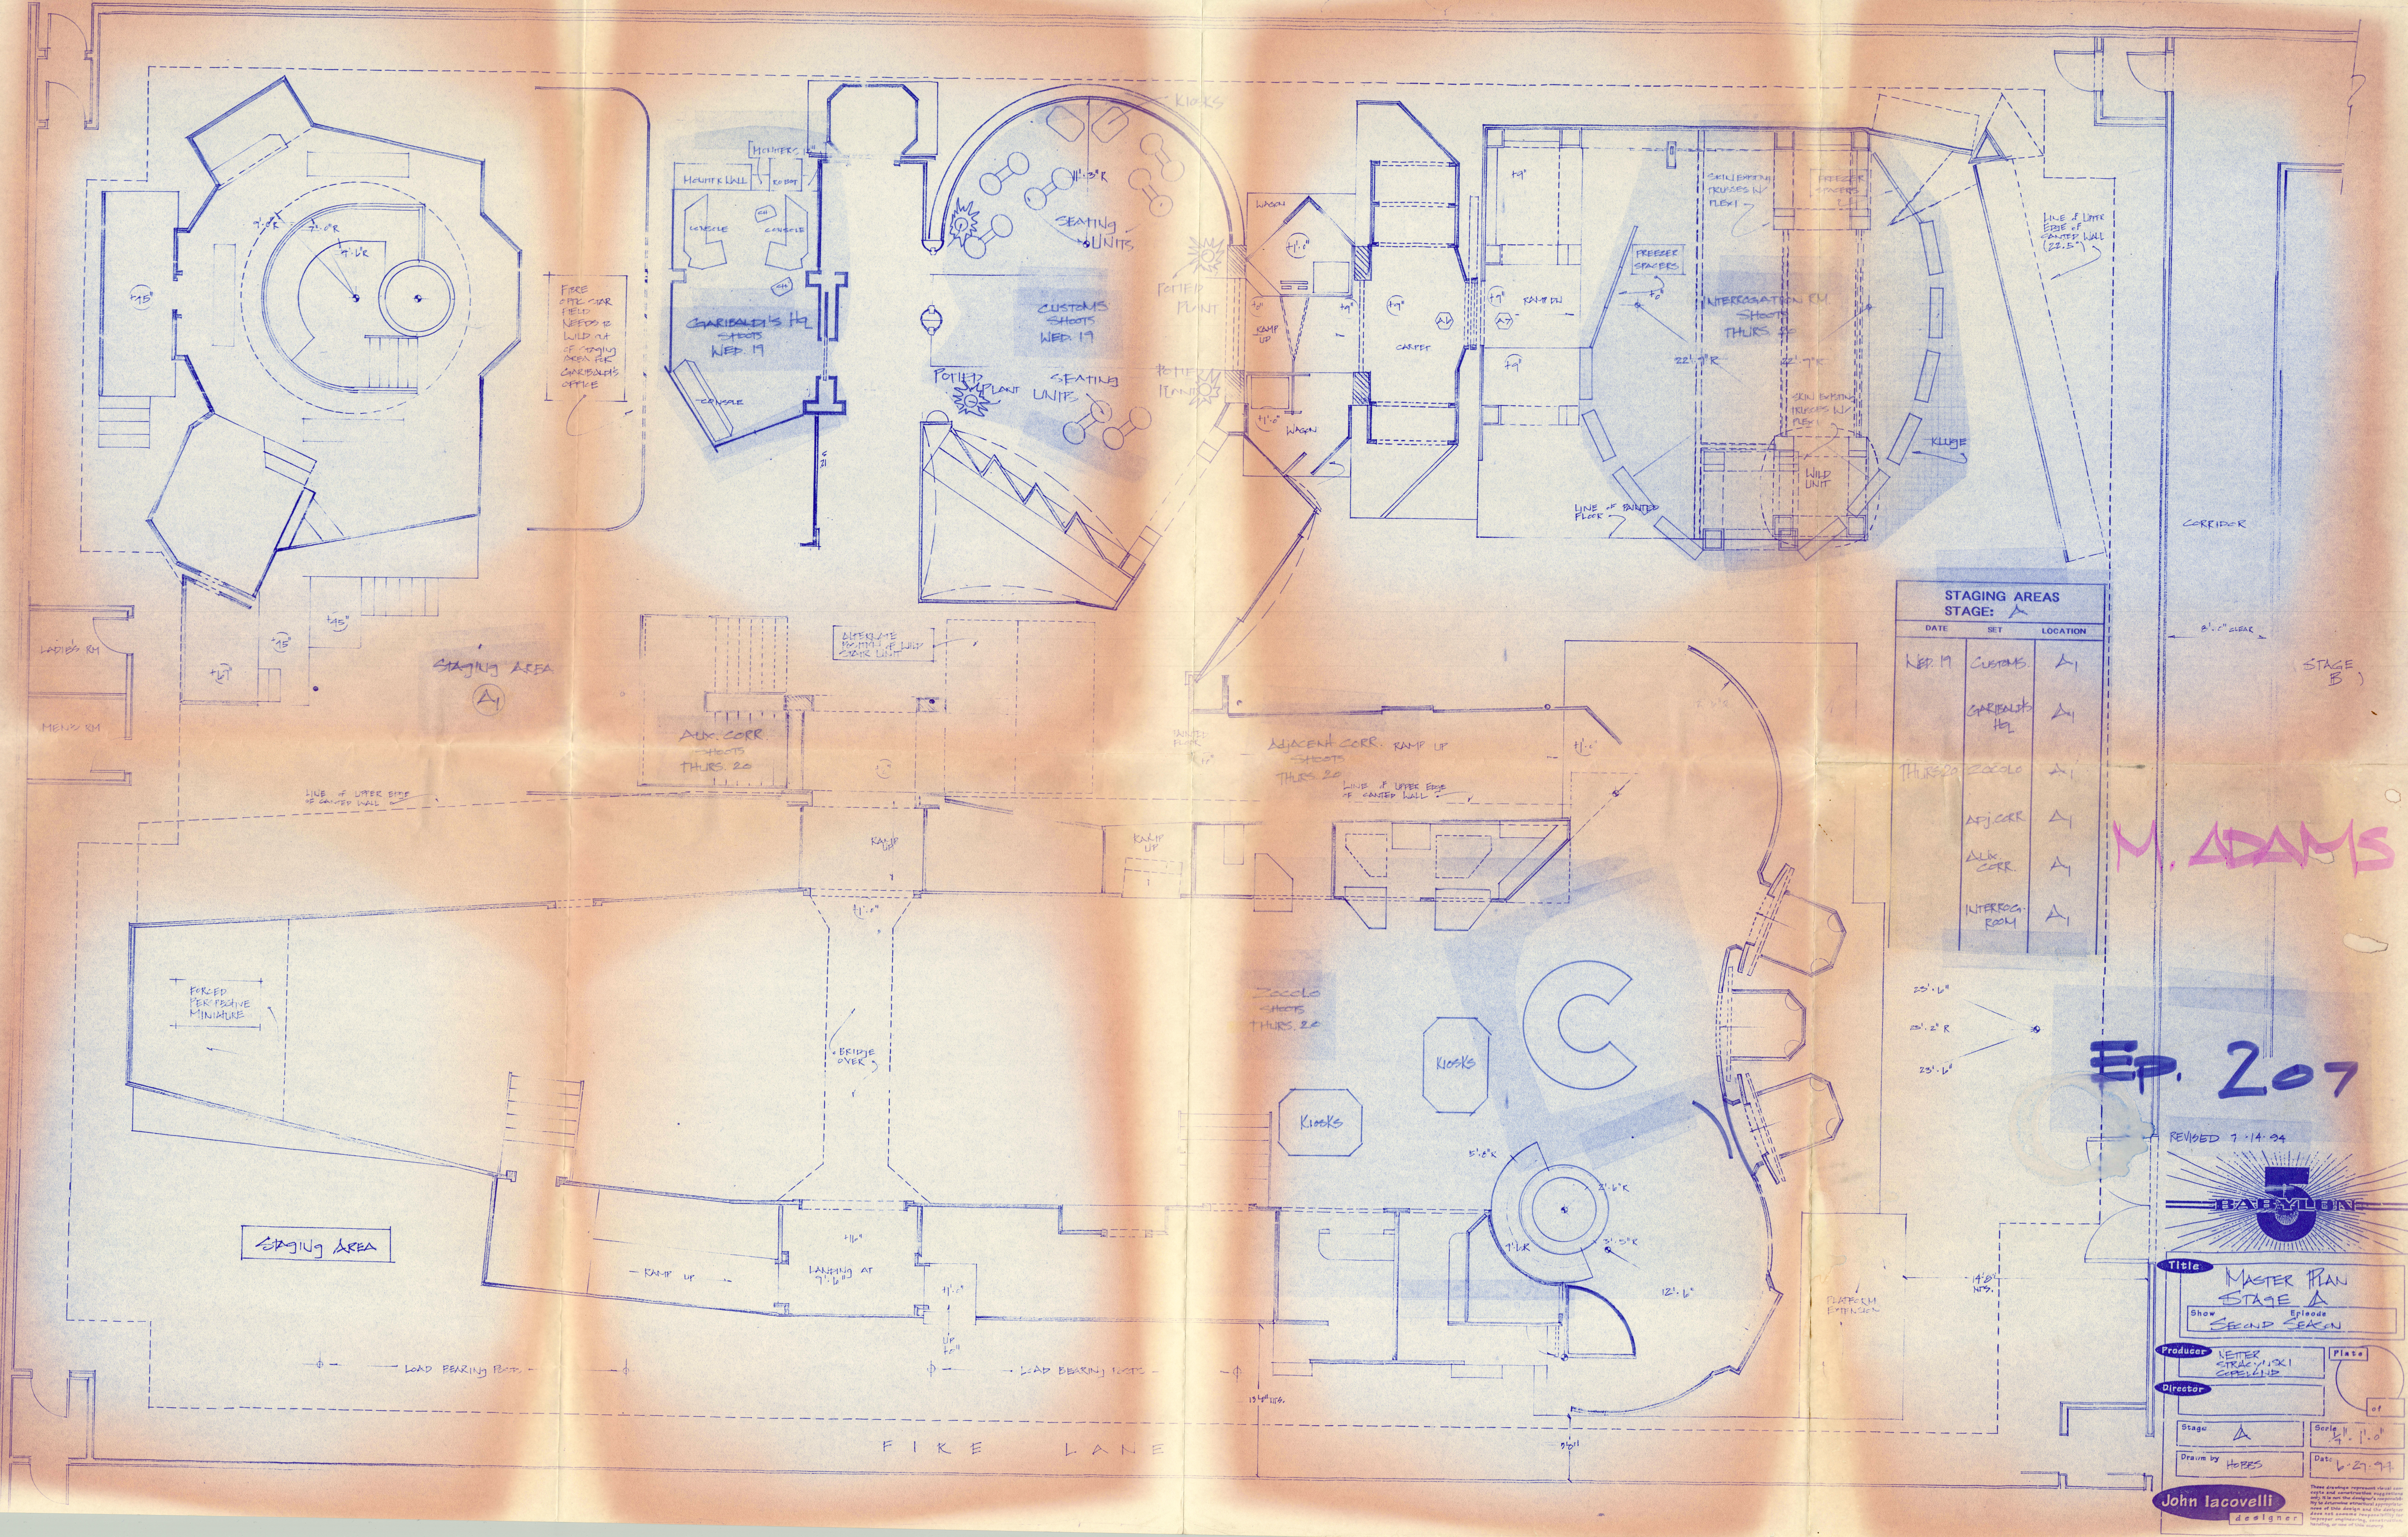

STAGING AREAS
STAGE: A

DATE	SET	LOCATION
WED. 19	CUSTOMS.	A1
	GARIBALDI'S HQ	A1
THURS 20	ZOCCOLO	A1
	ADJ. CORR.	A1
	AUX. CORR.	A1
	INTERROG. ROOM	A1

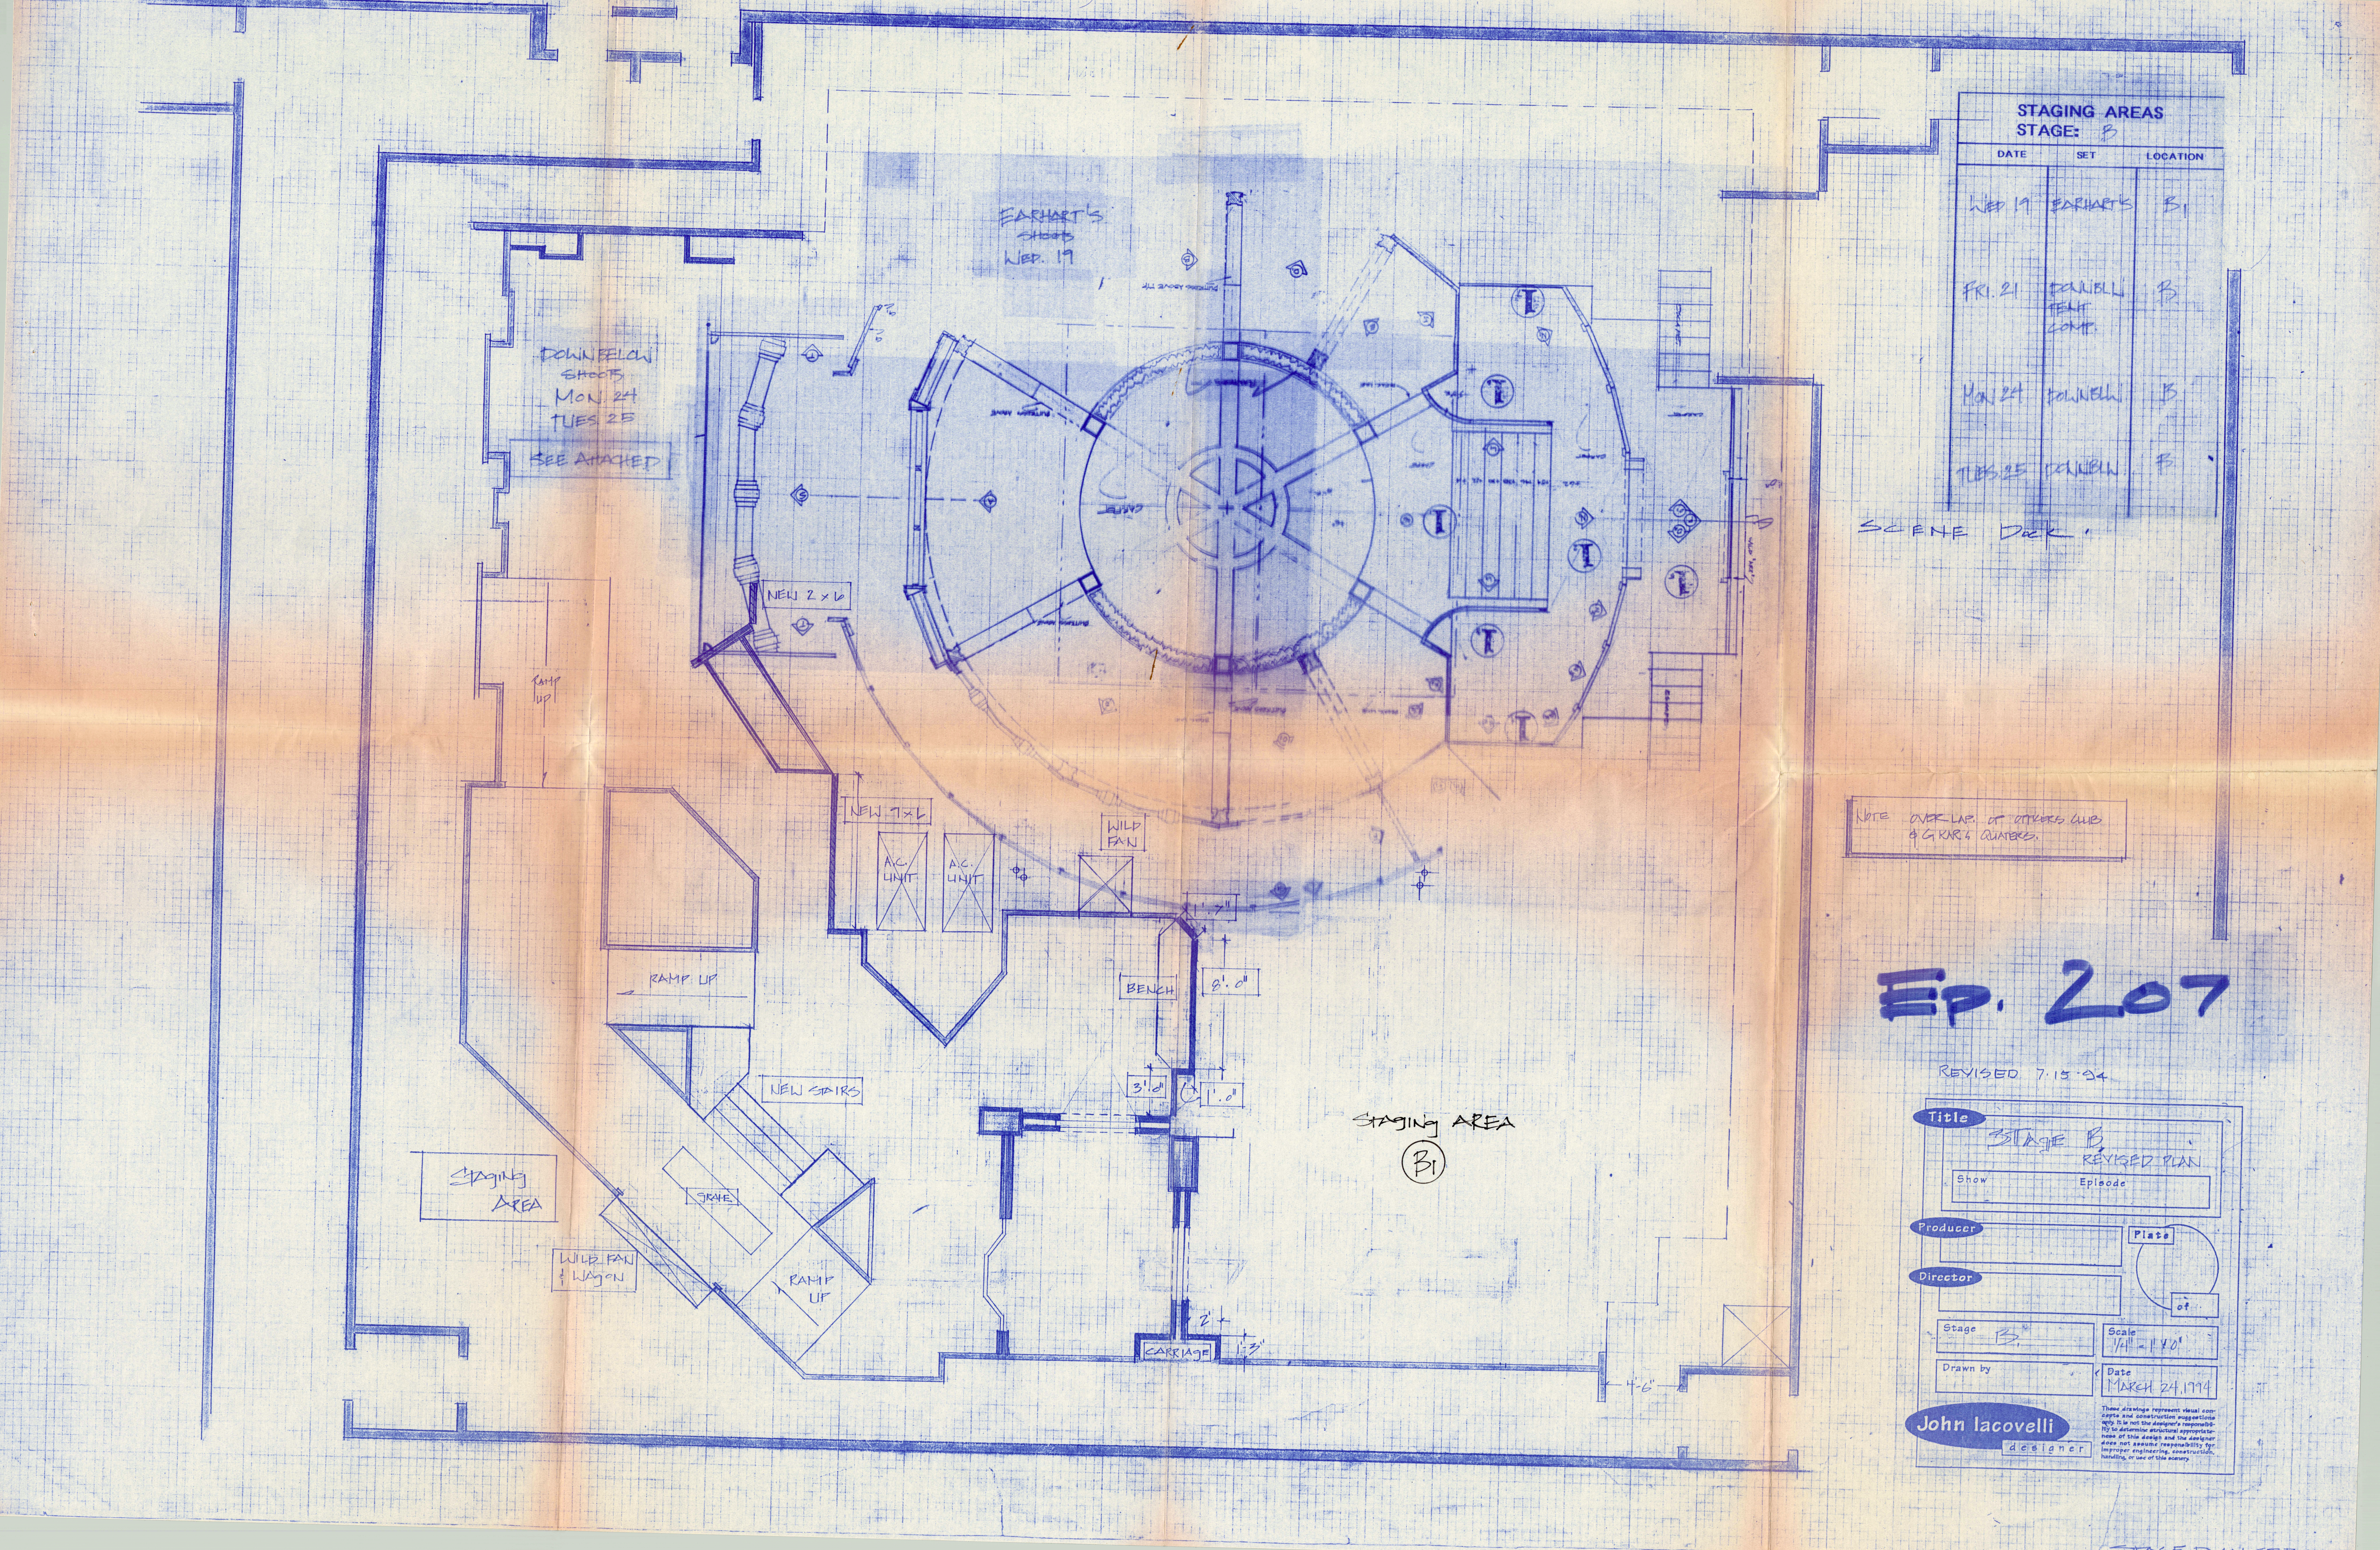

EARHART'S
SHOOTS
WED. 19
DOWNBELOW
SHOOTS
MON. 24
TUES 25
SEE ATTACHED
NEW 2 x 6
RAMP UP
NEW 7x6
A.C. UNIT
A.C. UNIT
WILD FAN
1'.7"
BENCH
8'.0"
3'.0"
1'.0"
RAMP UP
NEW STAIRS
GRATE
Staging AREA
WILD FAN & WAGON
RAMP UP
2'
CARRIAGE
1'-3"
4'-6"
Staging AREA
B1
STAGING AREAS
STAGE: B
DATE
SET
LOCATION
WED 19
EARHART'S
B1
FRI. 21
DOWNBLW TECH COMP.
B
MON 24
DOWNBLW
B
TUES 25
DOWNBLW
B
SCENE DOCK.
NOTE OVER LAP. OF OFFICERS CLUB & G'KAR'S QUATERS.
Ep. 207
REVISED 7.15.94
Title
STAGE B,
REVISED PLAN
Show
Episode
Producer
Plate
of
Director
Stage
B.
Scale
1/4" = 1'-0"
Drawn by
Date
MARCH 24, 1994
John Iacovelli
designer
These drawings represent visual concepts and construction suggestions only. It is not the designer's responsibility to determine structural appropriateness of this design and the designer does not assume responsibility for improper engineering, construction, handling, or use of this scenery.
STAGE PLAN ST.B.

STAGING AREAS
STAGE: C

DATE	SET	LOCATION
MON 17.	BRIEF RM.	C1
TUES. 18.	BRIEF RM	C1
	DELENN'S QTRS.	C1
	CREW CORRIDOR	C1
	BLUE CORR. TRNSPT. TUBE	C1
	FRESH AIR RESTAURANT	C1
FRI. 21	IVANOVA'S QTRS.	C1
	TALIA'S QTRS / NEUTRAL BACKING	C1
	LURKER'S TENT	C1
MON 24.	LURKER'S TENT	C

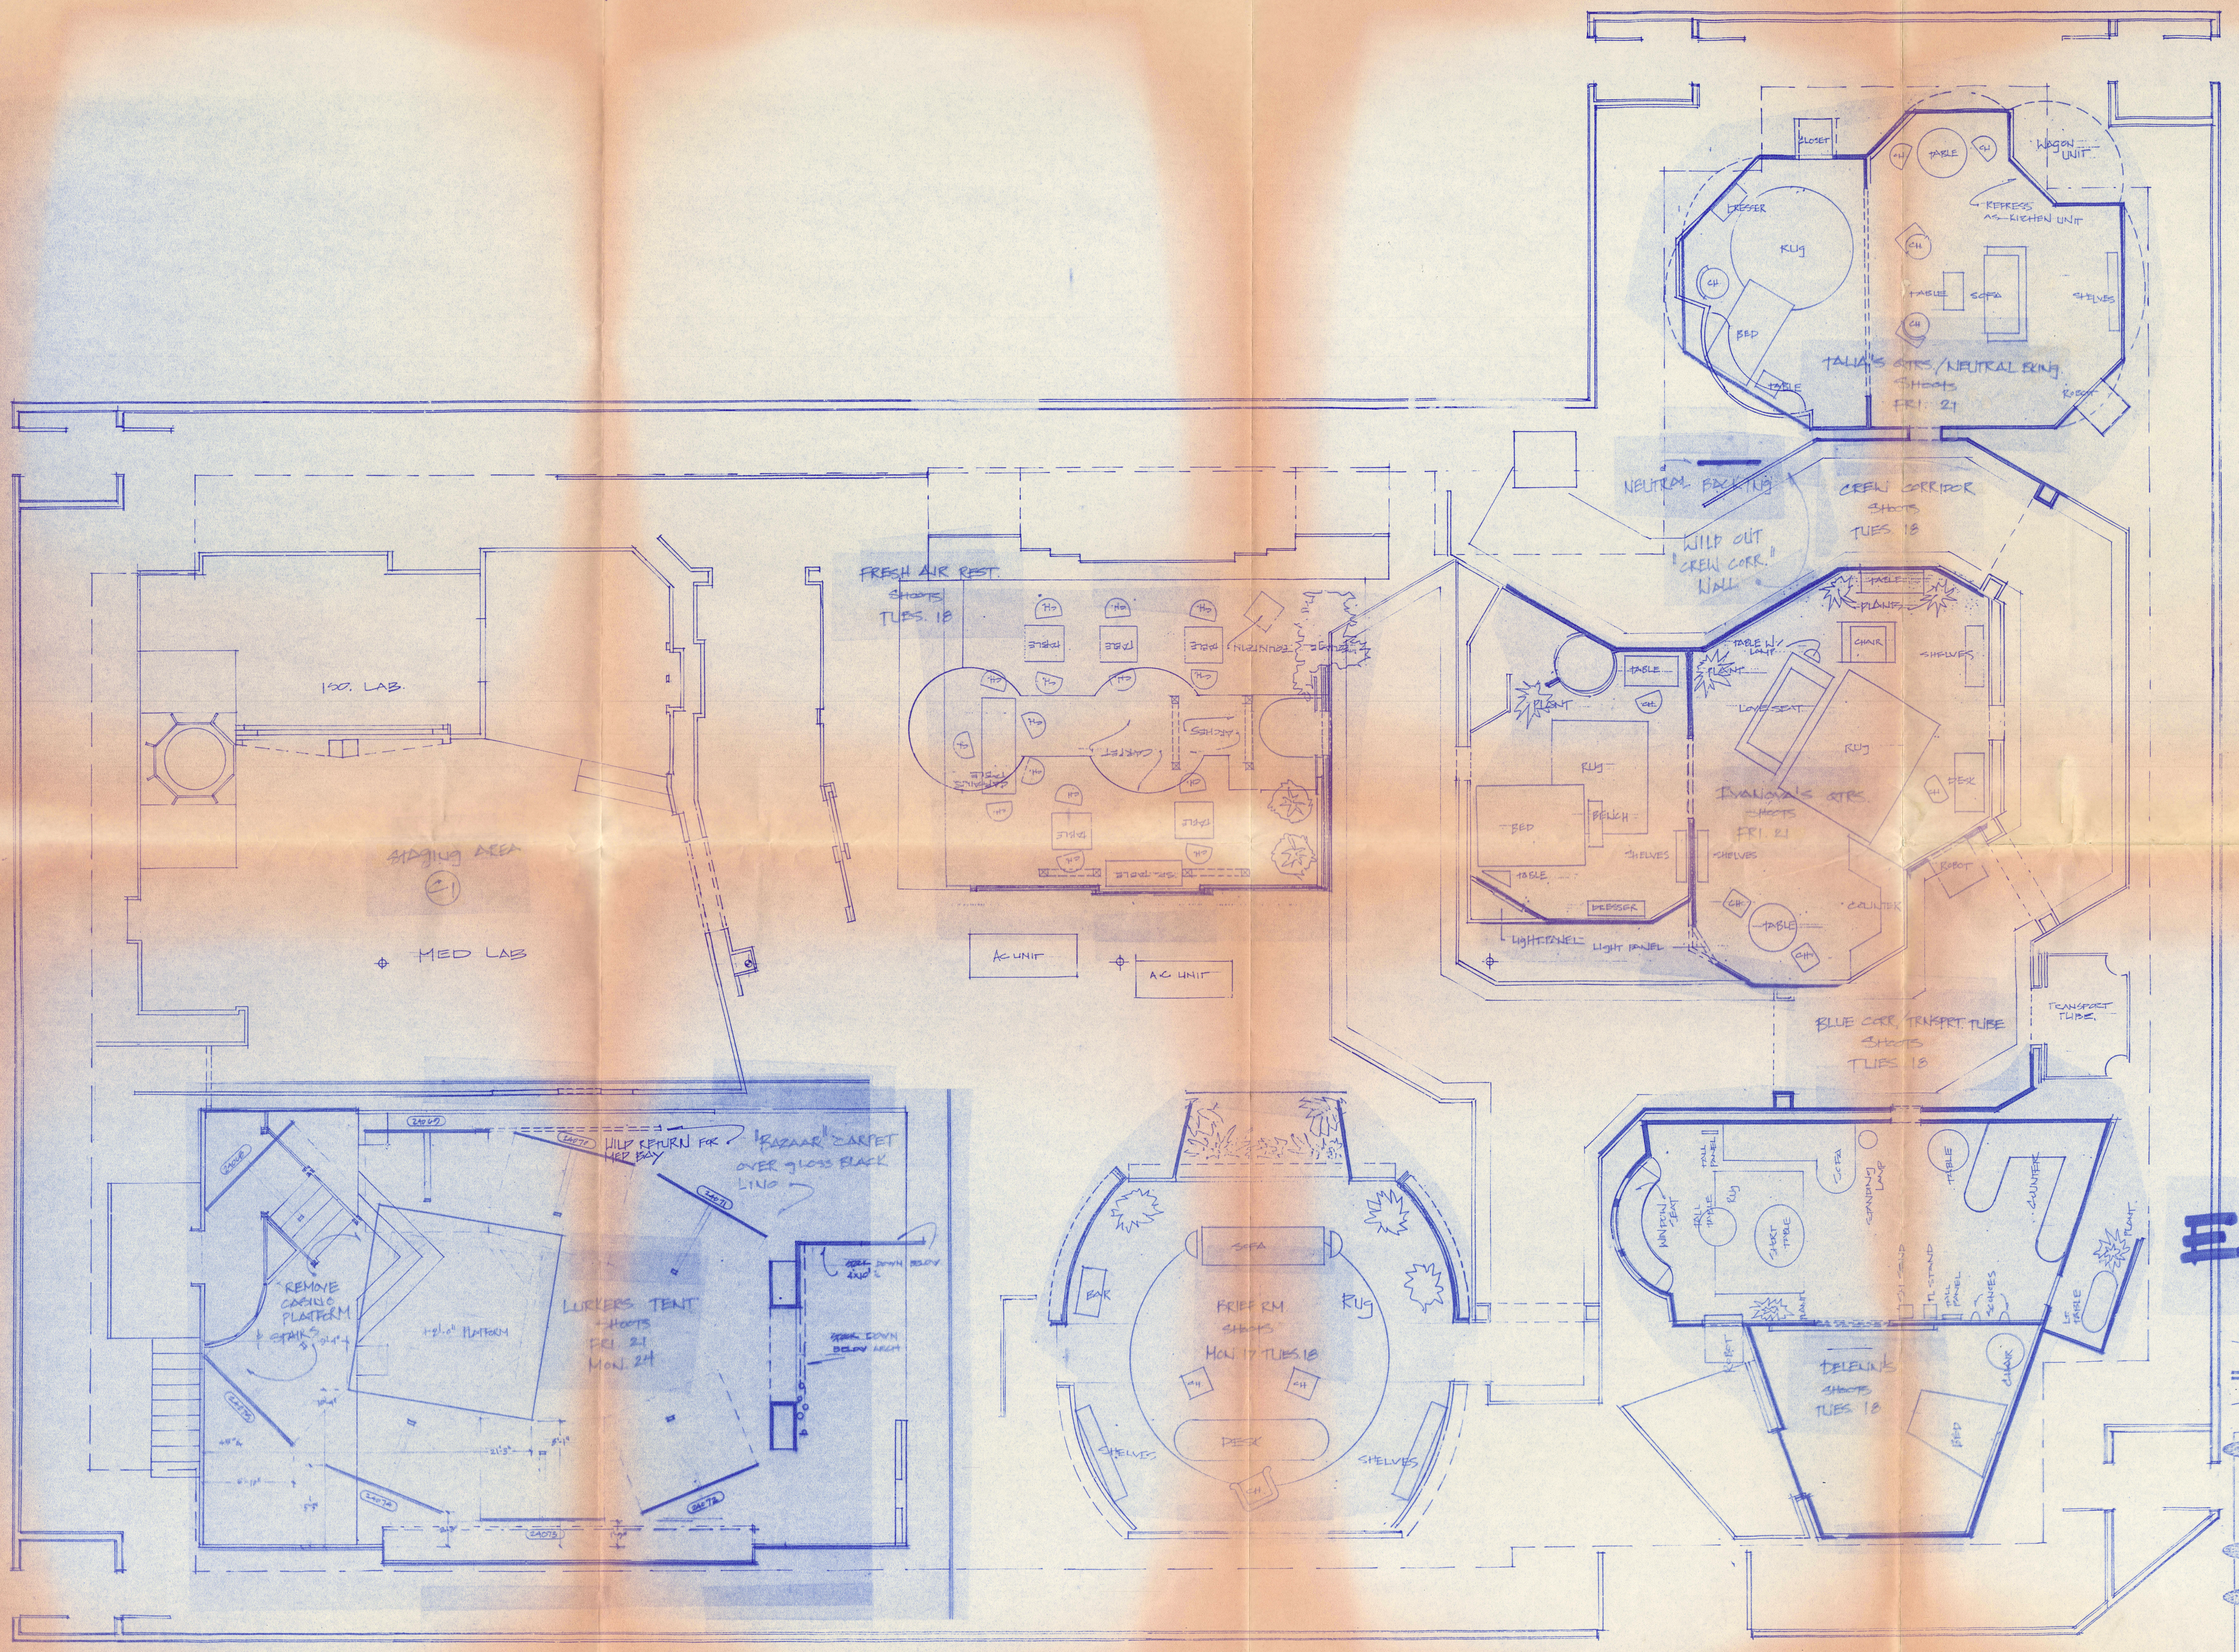

STAGE "C" GROUND PLAN
SCALE 1/4" = 1'-0"

STAGE PLAN "C"

Show | Episode

WETER
STRACZYNSKI
COPELAND,

Plate | of

Stage "C" | Scale 1/4" = 1'-0"

Drawn by KM | Date 7-21-94

These drawings represent visual concepts and construction suggestions only. It is not the designer's responsibility to determine structural appropriateness of this design and the designer does not assume responsibility for improper engineering, construction, handling, or use of this scenery.

John Iacovelli designer

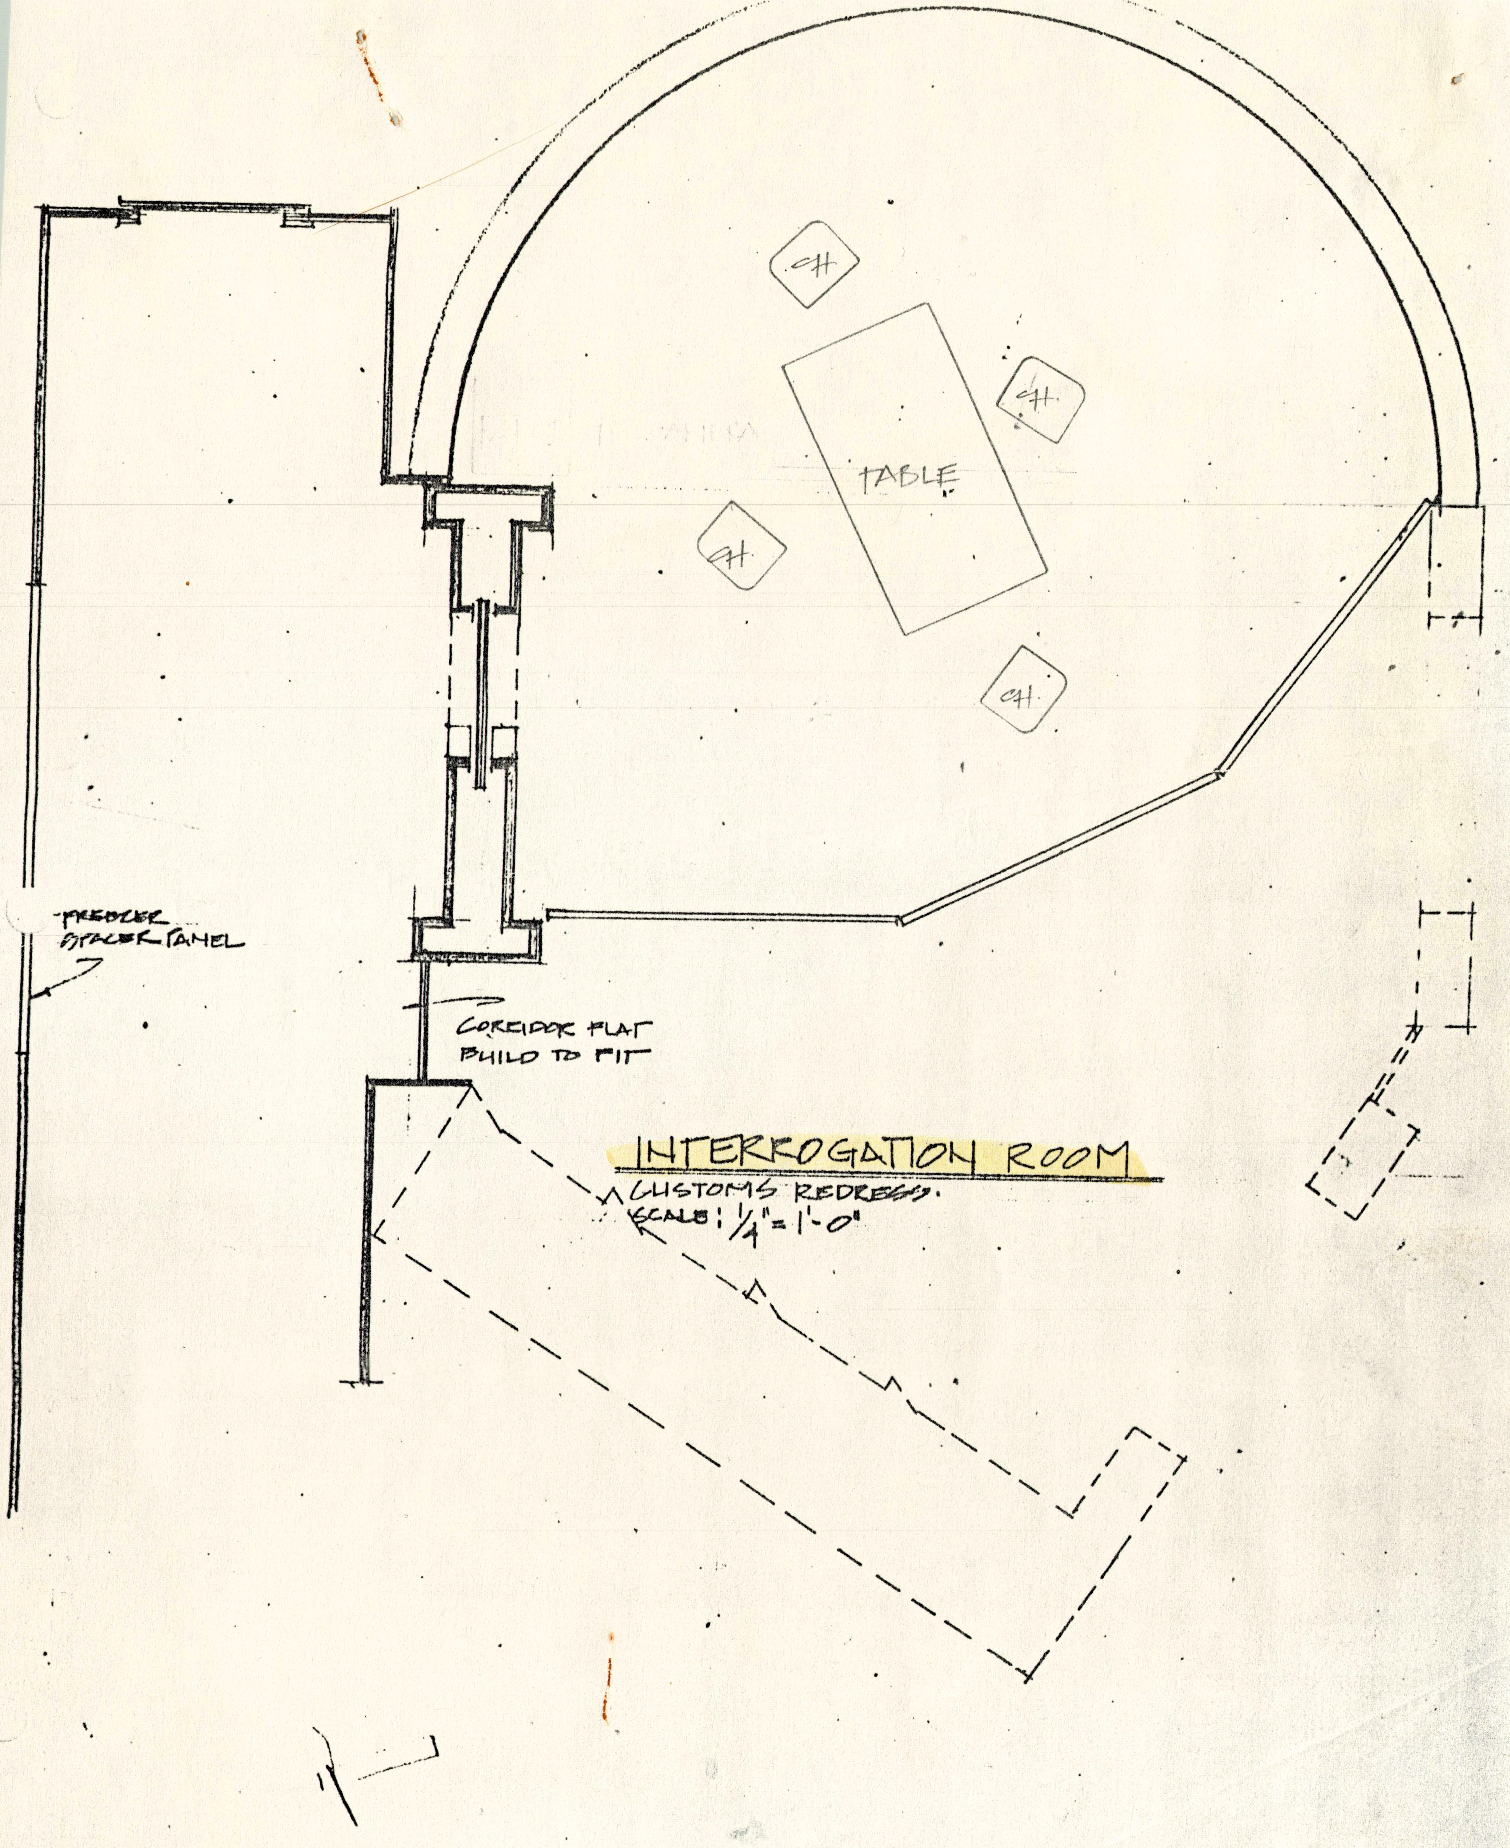
CH
CH
CH
CH
TABLE
FREEZER
SPACER PANEL
CORRIDOR FLAT
BUILD TO FIT
INTERROGATION ROOM
CUSTOMS REDRESS.
SCALE: 1/4" = 1'-0"

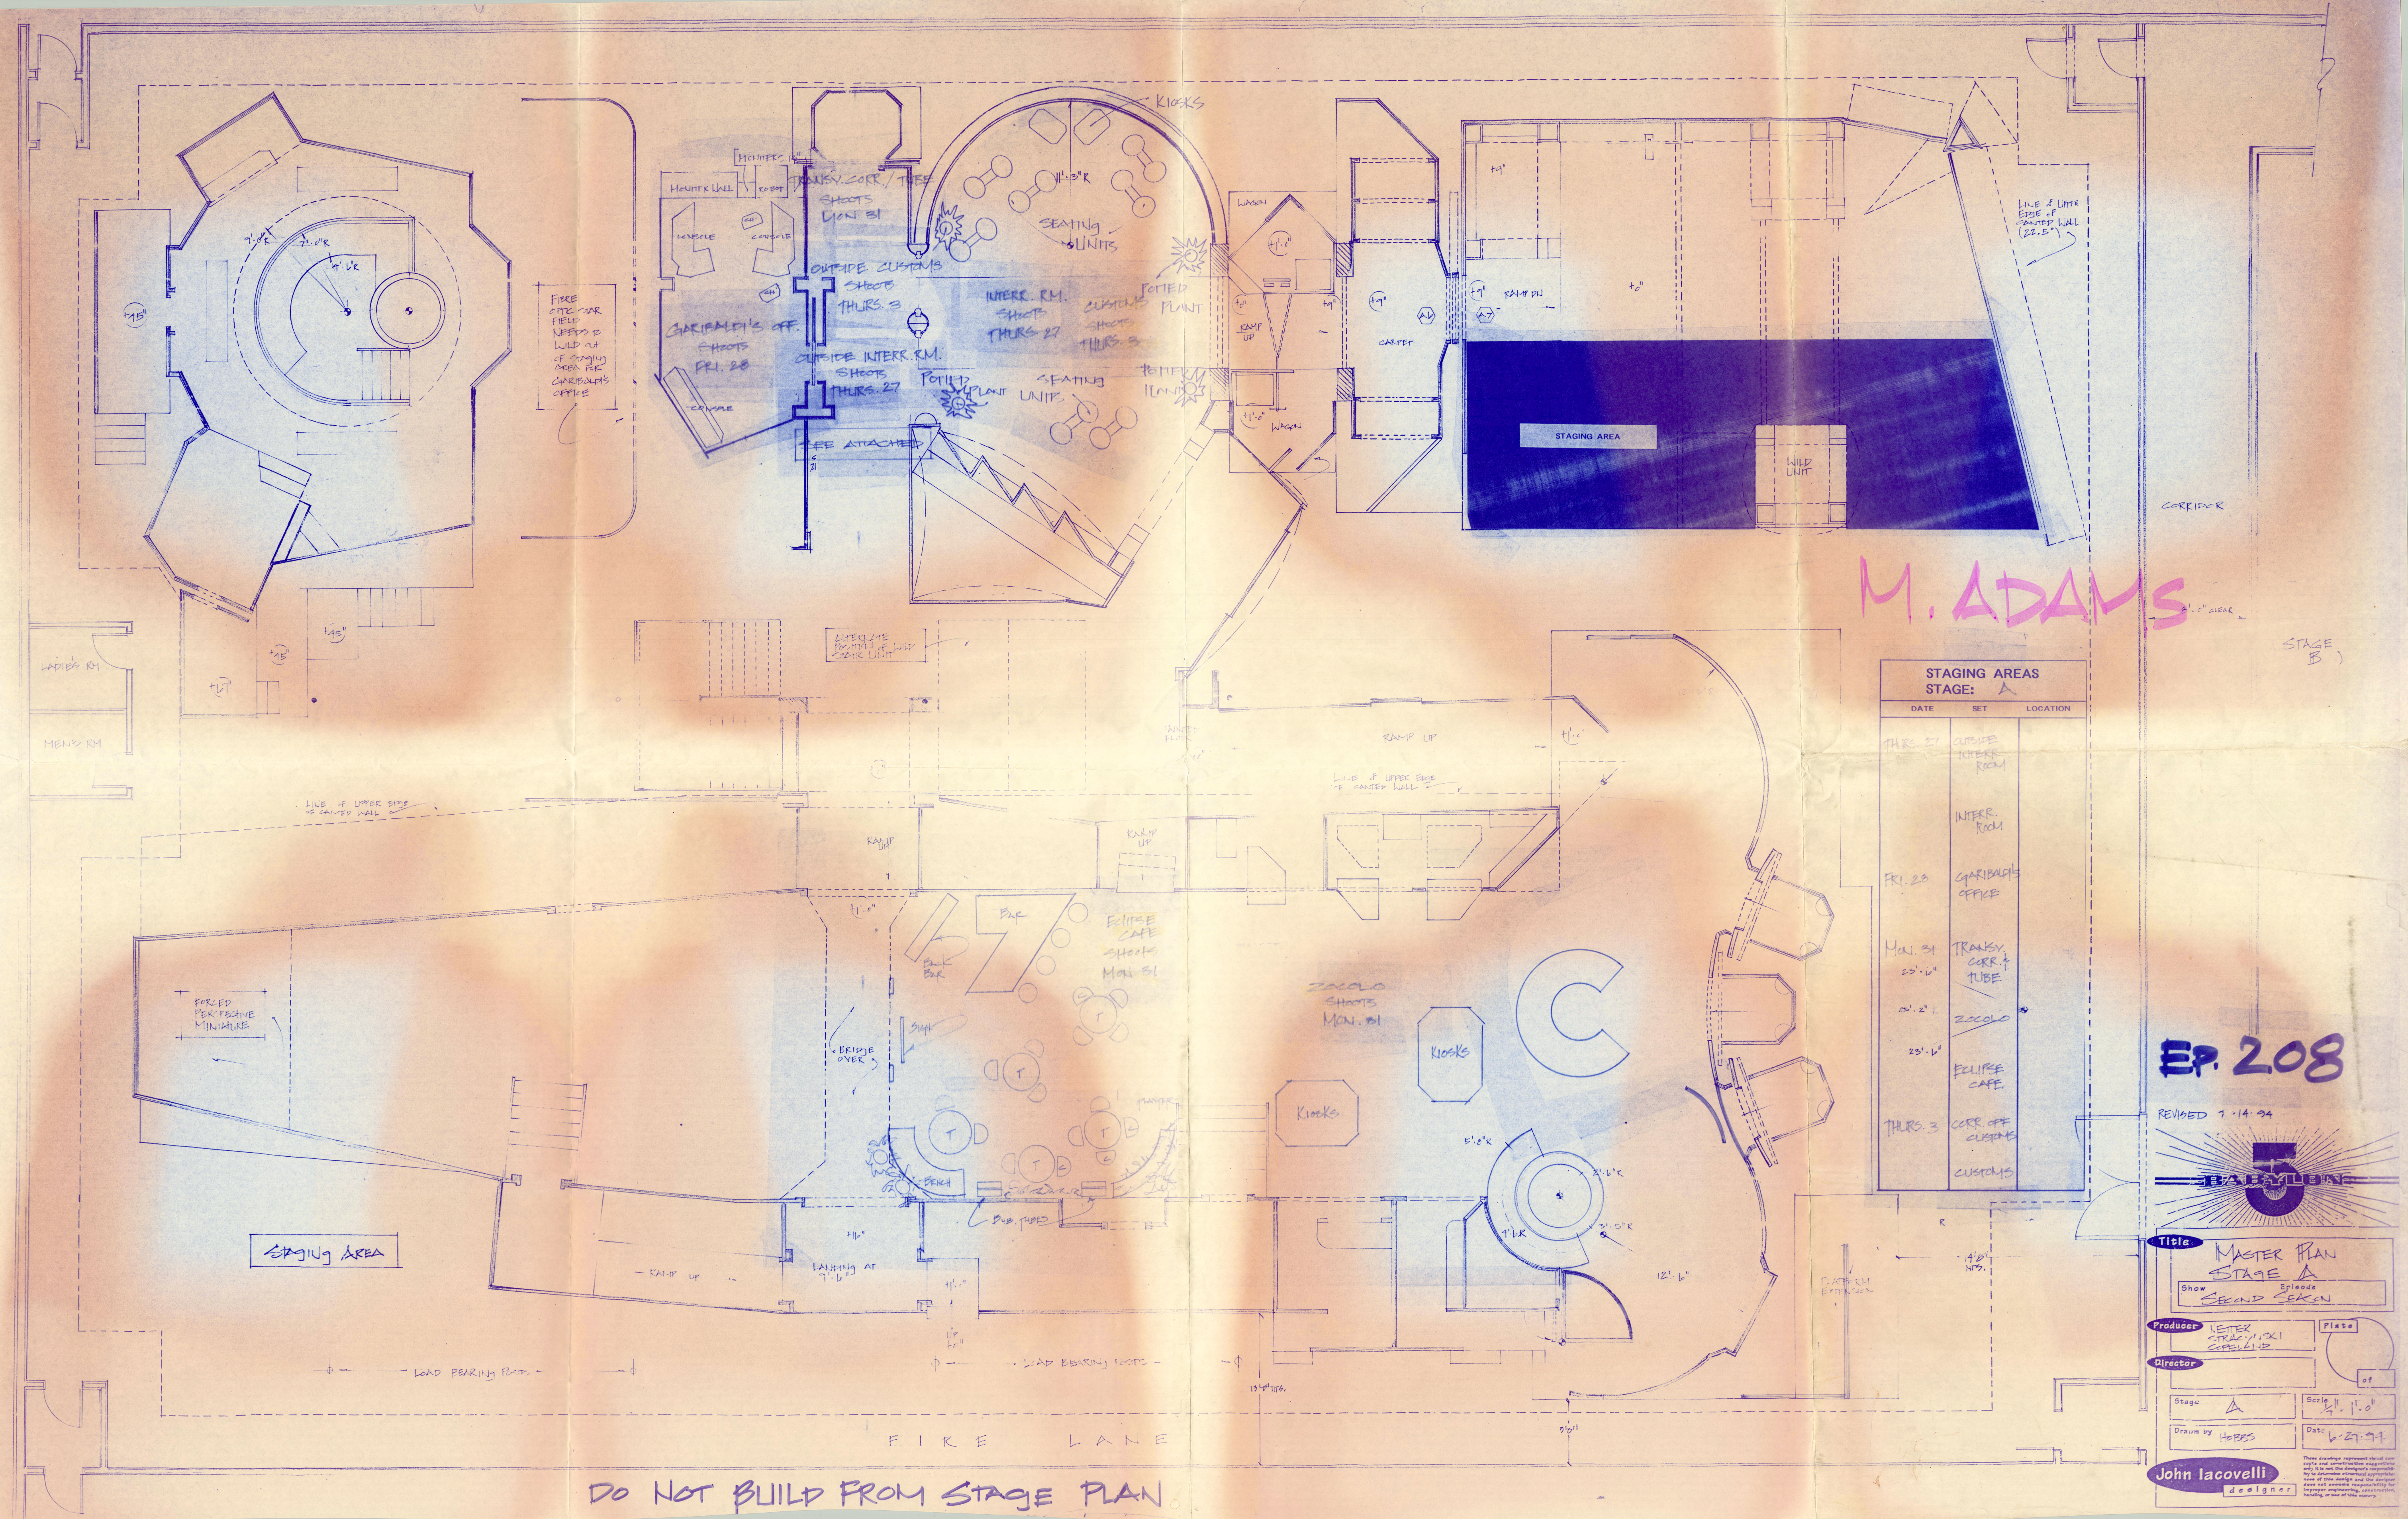
9'.0"R
7'.0"R
4'.6"R
+45"
+45"
+15"
+67"
LADIES RM
MEN'S RM
FIBRE OPTIC STAR FIELD NEEDS TO WILD OUT OF STAGING AREA FOR GARIBALDI'S OFFICE
MONITERS
MONITER WALL
ROBOT
CONSOLE
CONSOLE
CONSOLE
GARIBALDI'S OFF. SHOOTS FRI. 28
TRANSV. CORR./TUBE SHOOTS MON 31
OUTSIDE CUSTOMS SHOOTS THURS. 3
OUTSIDE INTERR. RM. SHOOTS THURS. 27
SEE ATTACHED
KIOSKS
11'.3"R
SEATING UNITS
SEATING UNITS
POTTED PLANT
POTTED PLANT
POTTED PLANT
INTERR. RM. SHOOTS THURS. 27
CUSTOMS SHOOTS THURS. 3
WAGON
WAGON
RAMP UP
+1'.0"
+9"
CARPET
RAMP DN
STAGING AREA
WILD UNIT
LINE OF UPPER EDGE OF CANTED WALL (22.5°)
CORRIDOR
M. ADAMS
8'.0" CLEAR
STAGE B
ALTERNATE POSITION OF WILD STAIR UNIT
PAINTED FLOOR
RAMP UP
LINE OF UPPER EDGE OF CANTED WALL
LINE OF UPPER EDGE OF CANTED WALL
RAMP UP
RAMP UP
BAR
BACK BAR
ECLIPSE CAFE SHOOTS MON. 31
SIGN
BRIDGE OVER
BENCH
PLANTER
BUB. TUBES
T
ZOCALO SHOOTS MON. 31
KIOSKS
KIOSKS
5'.8"R
2'.6"R
3'.5"R
7'.6"R
12'.6"
FORCED PERSPECTIVE MINIATURE
STAGING AREA
RAMP UP
LANDING AT 9'.6"
+1'.0"
UP +0"
LOAD BEARING POSTS
LOAD BEARING POSTS
13'6" HTS.
14'8" HTS.
PLATFORM EXTENSION
FIRE LANE
STAGING AREAS
STAGE: A
DATE
SET
LOCATION
THURS. 27 OUTSIDE INTERR. ROOM
INTERR. ROOM
FRI. 28 GARIBALDI'S OFFICE
MON. 31 TRANSV. CORR. & TUBE
23'.6"
23'.2" ZOCOLO
23'.6" ECLIPSE CAFE
THURS. 3 CORR. OFF CUSTOMS
CUSTOMS
EP. 208
REVISED 7.14.94
BABYLON 5
Title MASTER PLAN STAGE A
Show Episode SECOND SEASON
Producer NETTER STRACZYNSKI COPELAND
Plate
Director
of
Stage A
Scale 1/4" = 1'.0"
Drawn by HOBBS
Date 6.27.94
These drawings represent visual concepts and construction suggestions only. It is not the designer's responsibility to determine structural appropriateness of this design and the designer does not assume responsibility for improper engineering, construction, handling, or use of this scenery.
John Iacovelli designer
DO NOT BUILD FROM STAGE PLAN